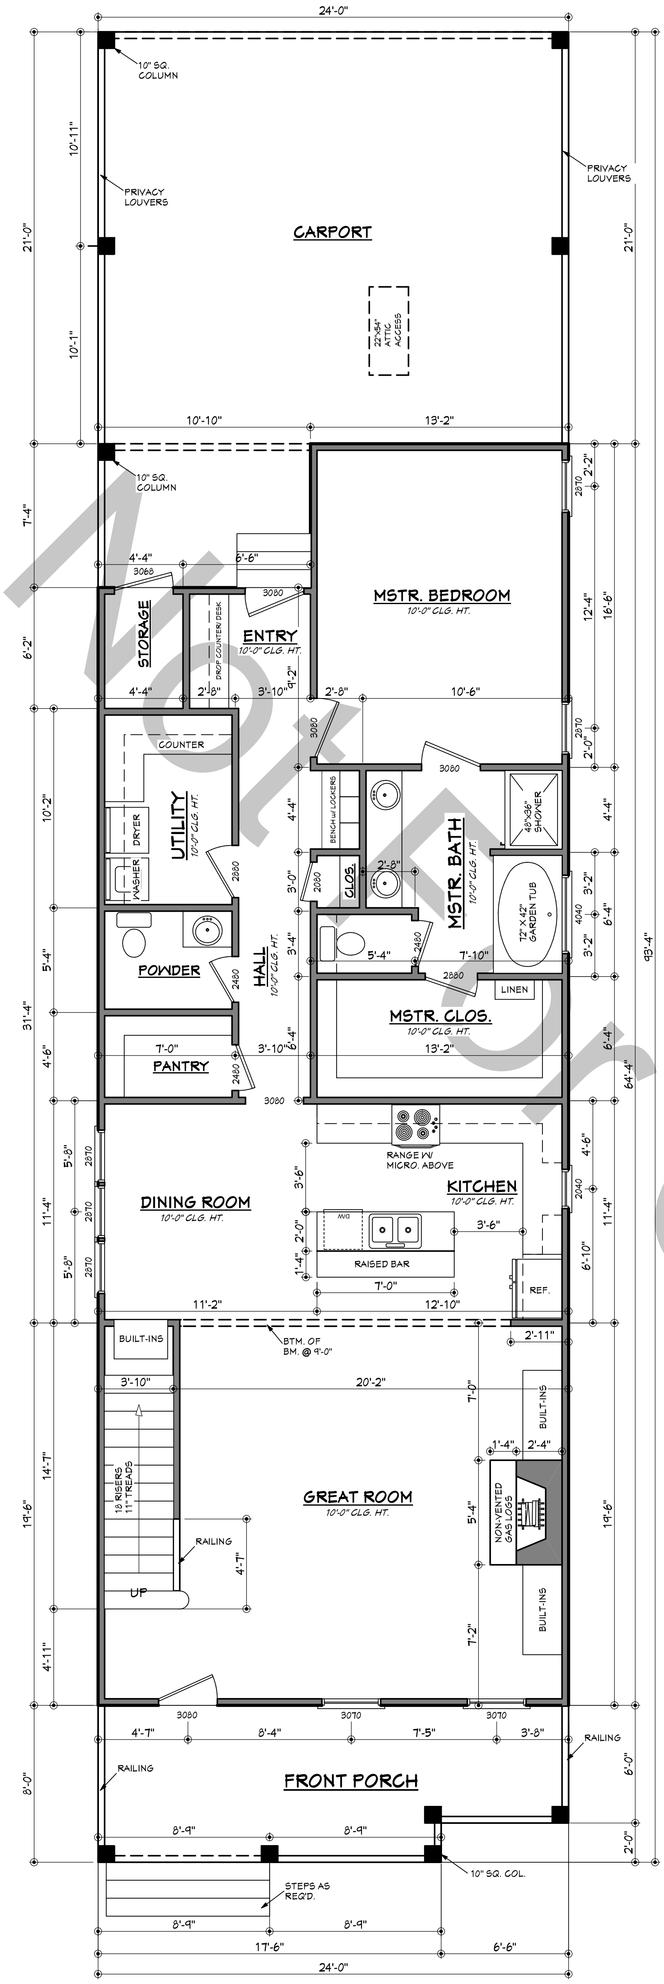

102-014 FLOOR PLAN

SCALE: 1/4" ========== 1'-0"

AREAS:	1438	S.F. HEATED - FIRST FLOOR
	746	S.F. HEATED - SECOND FLOOR
	2184	S.F. TOTAL HEATED
	179	S.F. UNHEATED - FRONT PORCH
	583	S.F. UNHEATED - CARPORT
	27	S.F. UNHEATED - STORAGE
	789	S.F. TOTAL UNHEATED
	2973	S.F. TOTAL

NOTES:

1. ALL DIMENSIONS & SITE CONDITIONS TO BE VERIFIED BY CONTRACTOR PRIOR TO CONSTRUCTION.
2. ALL FINISHES (INTERIOR & EXTERIOR) TO BE VERIFIED WITH OWNER PRIOR TO CONSTRUCTION.
3. VERIFY ALL DOOR AND WINDOW STYLES AND SIZES WITH OWNER PRIOR TO CONSTRUCTION. MANUFACTURER TO SUPPLY ALL ROUGH OPENING SIZES.
4. CONTRACTOR TO VERIFY ALL CLEARANCES OF ALL DOORS, WINDOWS AND OTHER ITEMS THAT ARE CRITICAL, PRIOR TO CONSTRUCTION.
5. CONTRACTOR TO ADAPT PLANS AS REQUIRED TO MEET ALL APPLICABLE CODES AT SITE.
6. ALL BEAMS TO BE SIZED BY A LICENSED STRUCTURAL ENGINEER.
7. PORCHES, BALCONIES OR RAISED FLOOR SURFACES LOCATED MORE THEN 30 INCHES ABOVE THE FLOOR OR GRADE BELOW SHALL HAVE GUARDS NOT LESS THAN 36 INCHES IN HEIGHT. OPEN SIDES OF STAIRS WITH A TOTAL RISE OF MORE THAN 30 INCHES ABOVE THE FLOOR OR GRADE BELOW SHALL HAVE GUARDS NOT LESS THAN 34 INCHES IN HEIGHT MEASURED VERTICALLY FROM THE NOSING OF THE TREADS. IRC 2006, R312.1
8. PORCHES AND DECKS WHICH ARE ENCLOSED WITH INSECT SCREENING SHALL BE PROVIDED WITH GUARDS WHERE THE WALKING SURFACE IS LOCATED MORE THAN 30 INCHES ABOVE THE FLOOR OR GRADE BELOW. IRC 2006, R312.1
9. APPLIANCES IN ATTICS. ATTICS CONTAINING APPLIANCES REQUIRING ACCESS SHALL BE PROVIDED WITH AN OPENING AND A CLEAR AND UNOBSTRUCTED PASSAGEWAY LARGE ENOUGH TO ALLOW REMOVAL OF THE LARGEST APPLIANCE, BUT NOT LESS THAN 30 INCHES LONG AND 22 INCHES WIDE AND NOT MORE THAN 20 FEET IN LENGTH WHEN MEASURED ALONG THE CENTERLINE OF THE PASSAGEWAY FROM THE OPENING TO THE APPLIANCE. THE PASSAGEWAY SHALL HAVE CONTINUOUS SOLID FLOORING IN ACCORDANCE WITH IRC 2006 CHAPTER 5 NOT LESS THAN 24 INCHES WIDE. A LEVEL SERVICE SPACE AT LEAST 30 INCHES DEEP AND 30 INCHES WIDE SHALL BE PRESENT ALONG ALL SIDES OF THE APPLIANCE WHERE ACCESS IS REQUIRED. THE CLEAR ACCESS OPENING DIMENSIONS SHALL BE A MINIMUM OF 20 INCHES BY 30 INCHES, WHERE SUCH DIMENSIONS ARE LARGE ENOUGH TO ALLOW REMOVAL OF THE LARGEST APPLIANCE. EXCEPTION: THE PASSAGEWAY AND LEVEL SERVICE SPACE ARE NOT REQUIRED WHERE THE APPLIANCE IS CAPABLE OF BEING SERVICED AND REMOVED THROUGH THE REQUIRED OPENING. IRC 2006, M1305.1.3
10. ALL SLEEPING ROOMS TO HAVE AN EXTERIOR ACCESS THROUGH A DOOR OR WINDOW WITH A MINIMUM OF 5.7 SQUARE FEET NET CLEAR OPENING AS PER IRC 2006 R310.1.1.
11. ALL RETURN AIR GRILLS ARE NOT TO BE LOCATED WITHIN 10 FEET OF ANY COMBUSTIBLE APPLIANCES.
12. ALL SQUARE FOOTAGE MEASUREMENTS ARE APPROXIMATE AND MAY DIFFER FROM ACTUAL CONSTRUCTED RESIDENCE OR BUILDING.

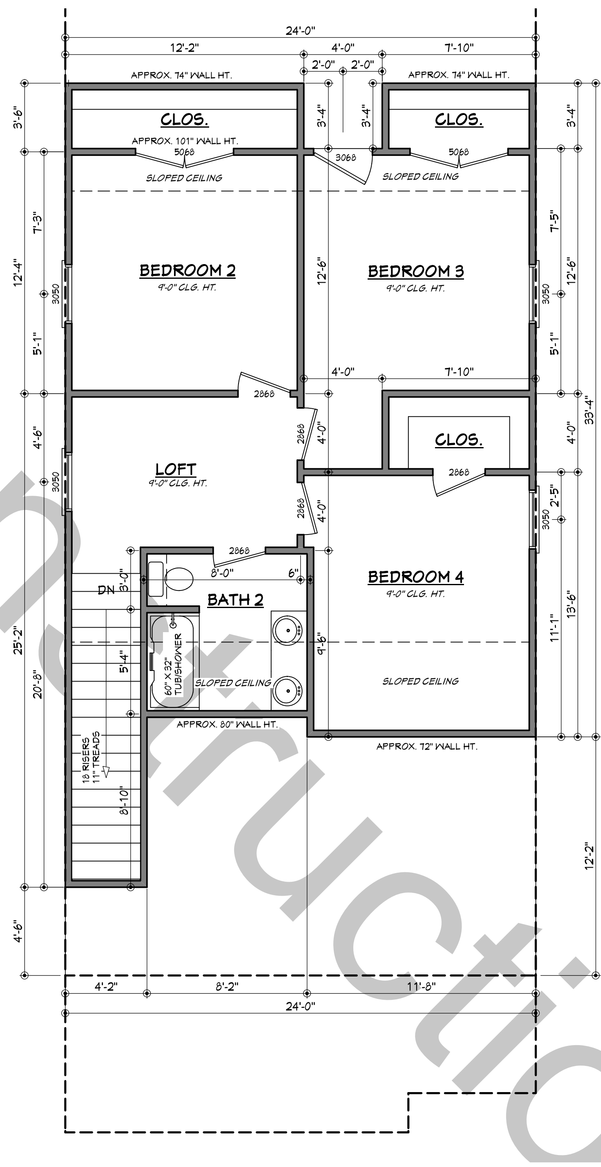

SECOND FLOOR PLAN

SCALE: 1/4" ========== 1'-0"

House Plan Copyright Notice:
These plans are protected by federal copyright laws. No reproductions shall be made without the express written consent of House Plan Zone, LLC. The license granted with the purchase of these plans allow only one residence to be constructed. Additional builds will require additional licenses and can be purchased at a discounted rate. This plan is embedded with a watermark in the background that specifies the license holder and location for which this home is licensed to be constructed. Discrepancies in this information void any licenses and make this plan an illegal set of plans with penalties subject to the federal copyright laws. The removal of the House Plan Zone titleblock or copyright notice is strictly prohibited. It is the responsibility of the future homeowner, builder, lenders, building officials, and permit office to validate the license. Any issues shall be reported to House Plan Zone, LLC immediately.

Not for construction

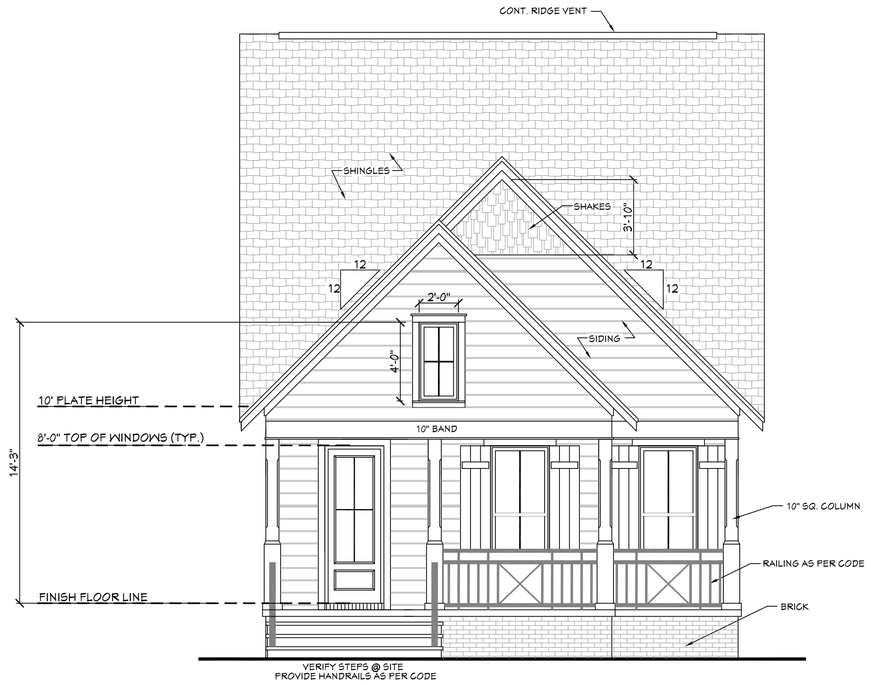

301 102-014 FRONT VIEW

SCALE---------- 1/4" = 1'-0"

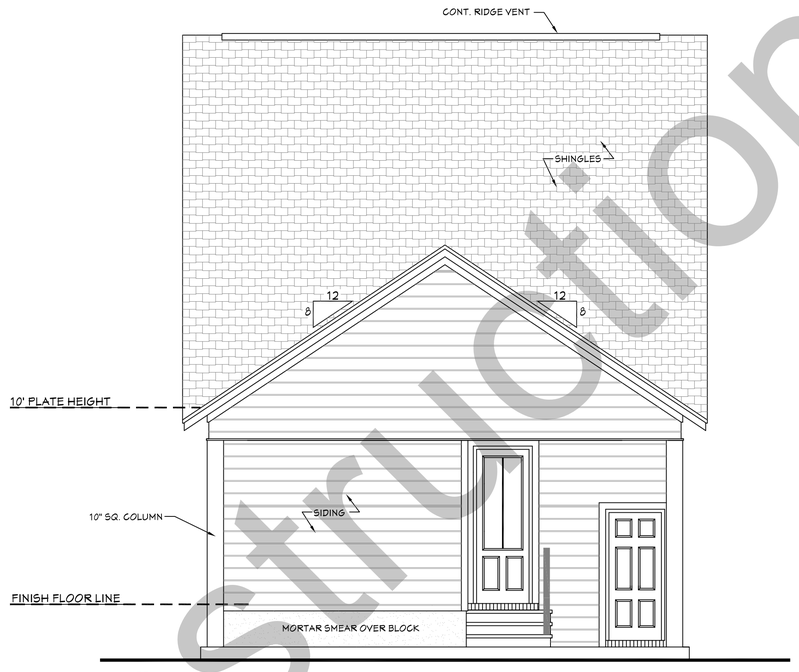

302 REAR VIEW

SCALE---------- 1/4" = 1'-0"

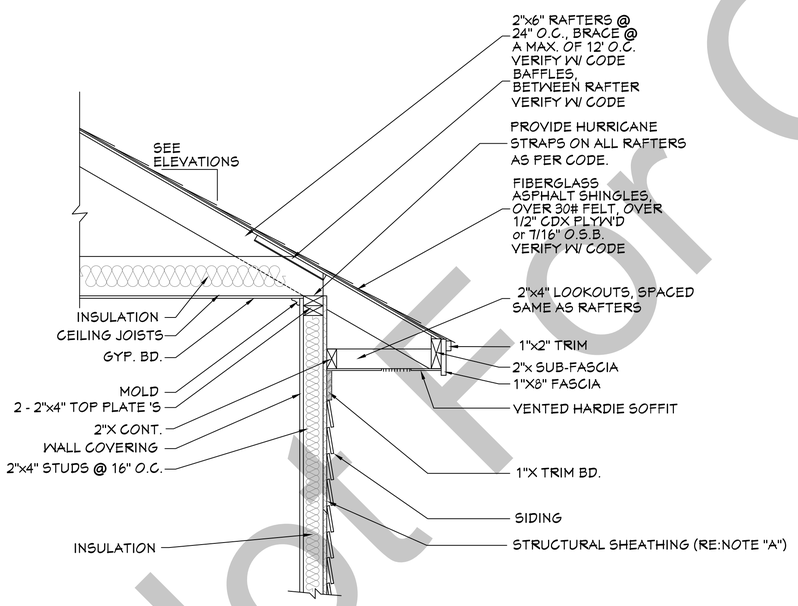

NOTE "A": PROVIDE A MINIMUM OF 7/16" STRUCTURAL WOOD PANEL ATTACHED w/ 8d COMMON OR 10d BOX NAILS AT 4" SPACING ON EDGE AND 12" IN FIELD.
NOTE "B": CORNICE DETAIL FOR REFERENCE ONLY. REFER TO BUILDER SPECS FOR ACTUAL MATERIALS.

303 TYP. CORNICE DETAIL

SCALE----------3/4"=1'-0"

EXTERIOR ELEVATION NOTES:

1. CONTRACTOR TO VERIFY ALL WINDOW AND DOOR STYLES AND SIZES WITH OWNER PRIOR TO CONSTRUCTION.
2. PROVIDE STEPS AND GUARD RAILS AS PER CODE BASED ON SITE CONDITIONS.
3. GROUND LINES SHOWN FOR REFERENCE ONLY AND VARY DEPENDING ON SITE CONDITIONS.
4. ALL FINISH MATERIALS TO BE VERIFIED WITH OWNER PRIOR TO CONSTRUCTION.
5. REFER TO TYPICAL WALL DETAIL FOR FRAMING METHODS AND OTHER MISC. INFORMATION.
6. CONTRACTOR TO PROVIDE ADEQUATE ROOF VENTILATION AS REQ'D BY CURRENT CODES.

House Plan Copyright Notice:
These plans are protected by federal copyright laws. No reproductions shall be made without the express written consent of House Plan Zone, LLC. The license granted with the purchase of these plans allow only one residence to be constructed. Additional builds will require additional licenses and can be purchased at a discounted rate. This plan is embedded with a watermark in the background that specifies the license holder and location for which this home is licensed to be constructed. Discrepancies in this information void any licenses and make this plan an illegal set of plans with penalties subject to the federal copyright laws. The removal of the House Plan Zone titleblock or copyright notice is strictly prohibited. It is the responsibility of the future homeowner, builder, lenders, building officials, and permit office to validate the license. Any issues shall be reported to House Plan Zone, LLC immediately.

Not For Construction